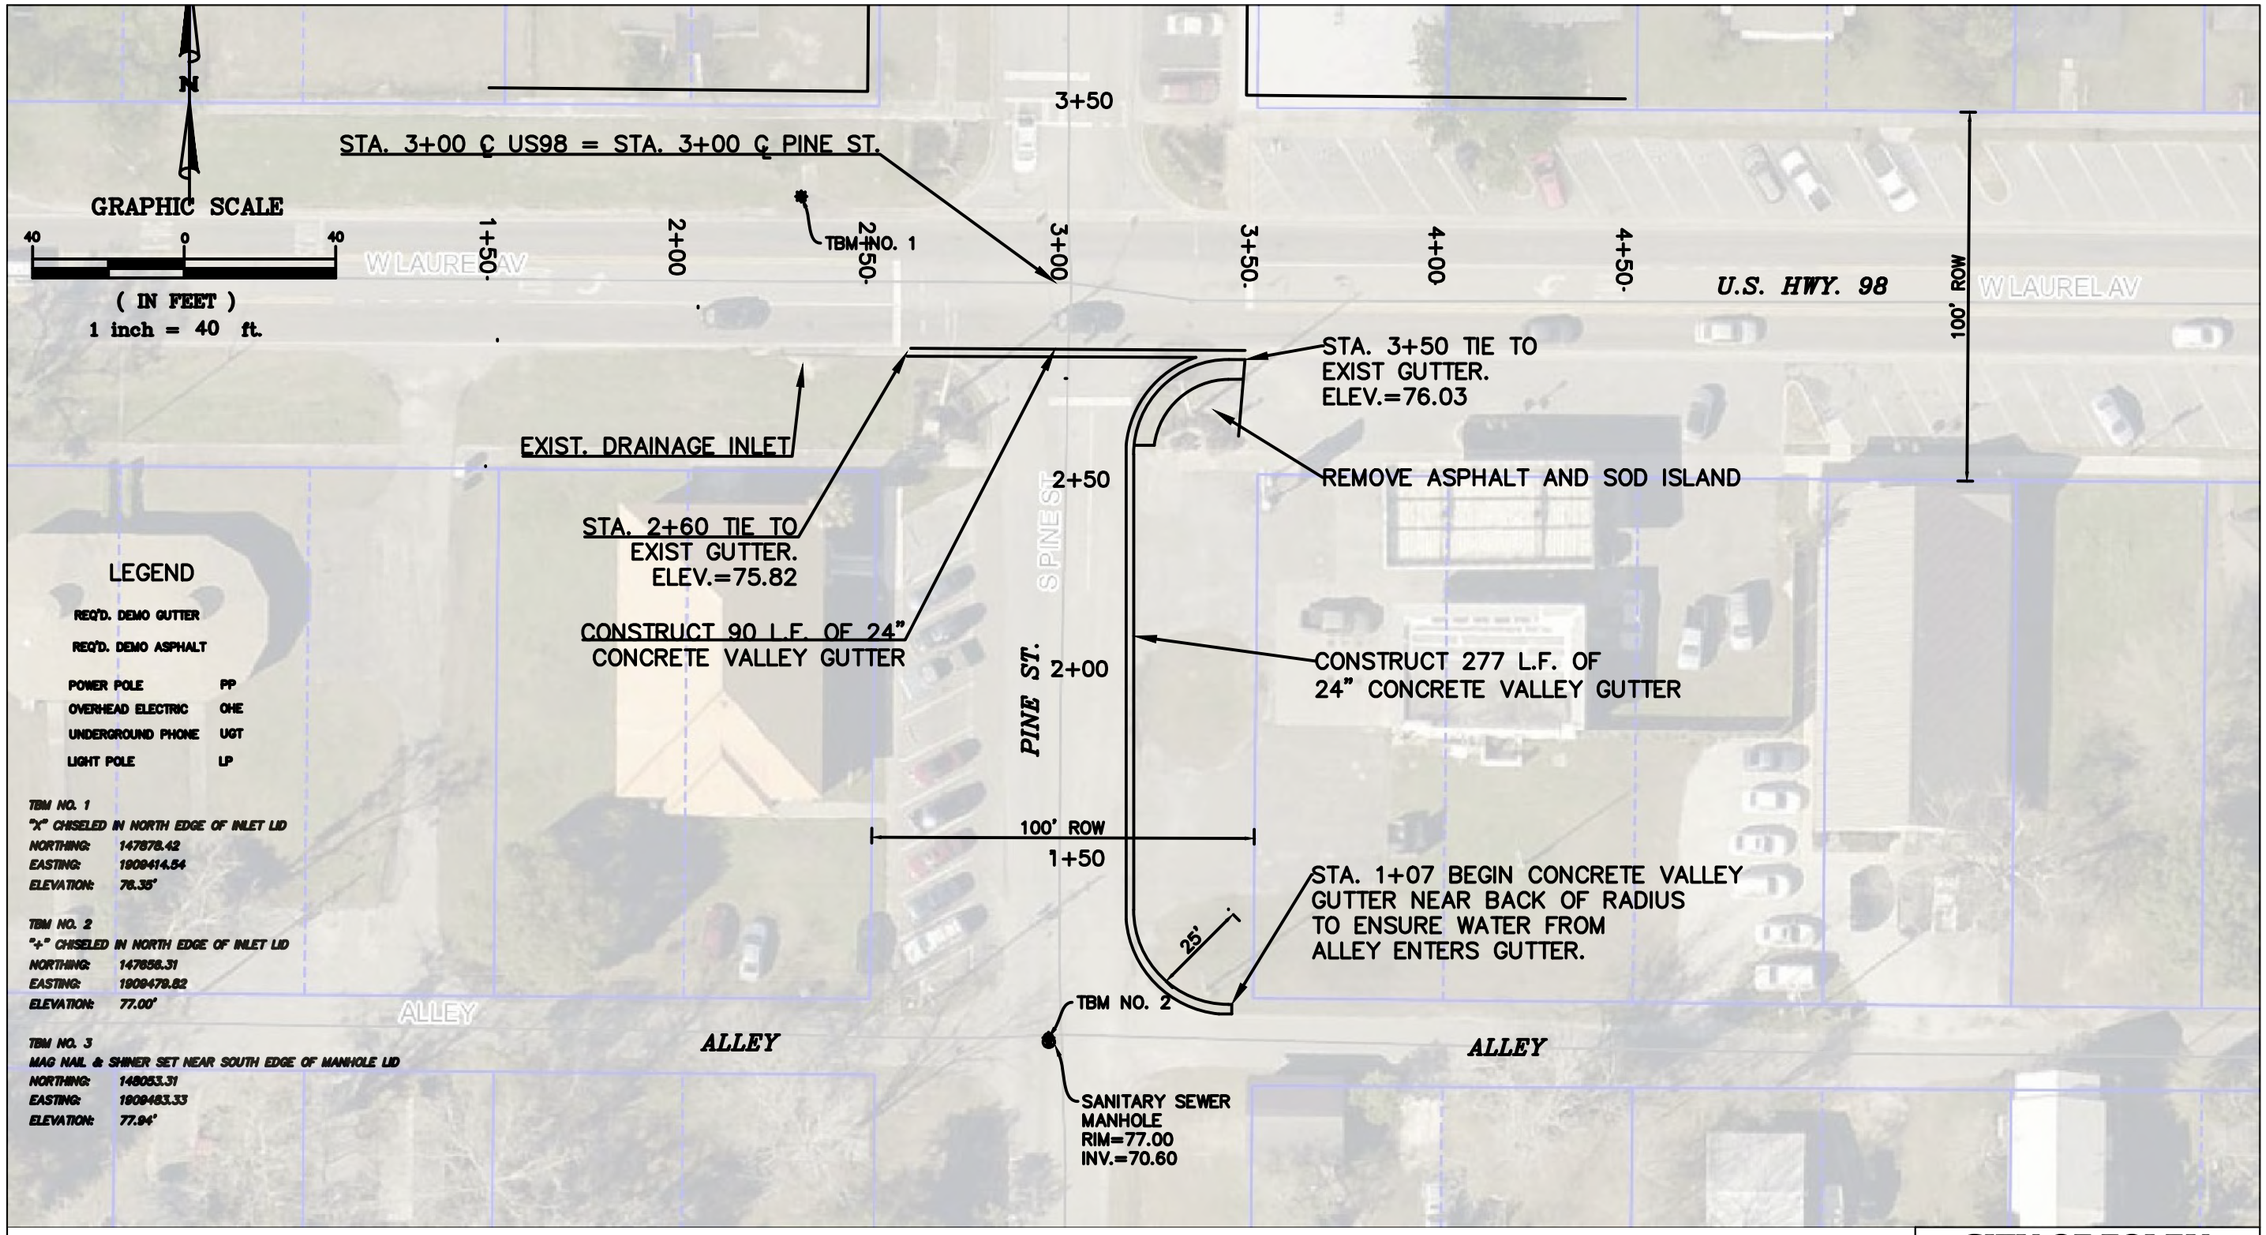

REVISION		
NO.	DATE	DESCRIPTION
		FOR REVIEW

CITY OF FOLEY

US98 - PINE ST. INTERSECTION
DRAINAGE IMPROVEMENTS

IMPROVEMENTS PLAN

DATE: 11/18/16 | BY: TD | 4/10