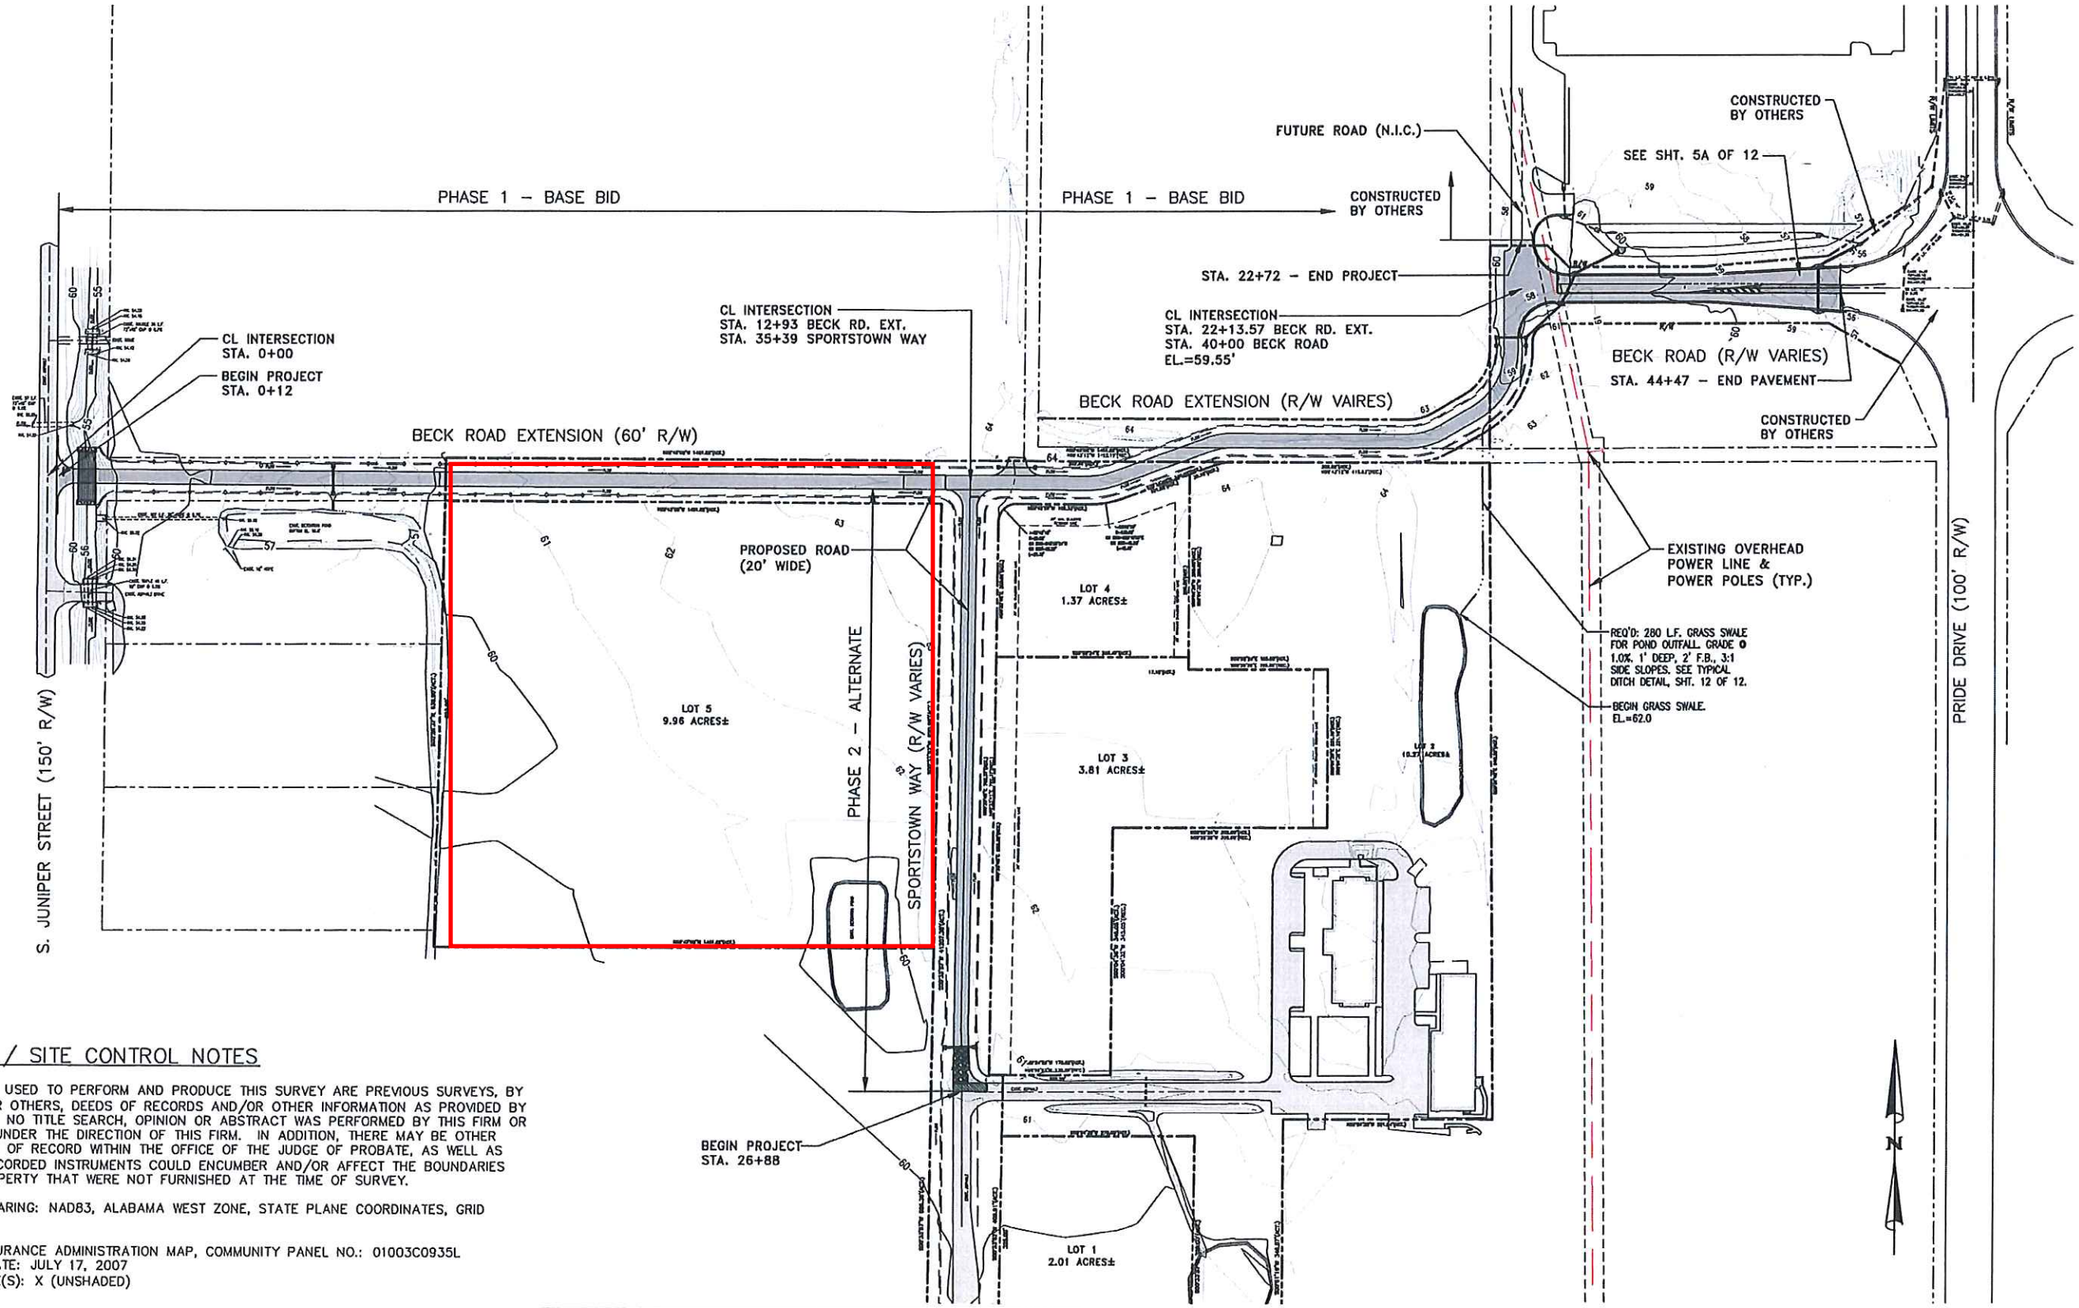

SURVEY / SITE CONTROL NOTES

- INFORMATION USED TO PERFORM AND PRODUCE THIS SURVEY ARE PREVIOUS SURVEYS, BY THIS FIRM OR OTHERS, DEEDS OF RECORDS AND/OR OTHER INFORMATION AS PROVIDED BY THE CLIENT. NO TITLE SEARCH, OPINION OR ABSTRACT WAS PERFORMED BY THIS FIRM OR BY OTHERS UNDER THE DIRECTION OF THIS FIRM. IN ADDITION, THERE MAY BE OTHER INSTRUMENTS OF RECORD WITHIN THE OFFICE OF THE JUDGE OF PROBATE, AS WELL AS OTHER UNRECORDED INSTRUMENTS COULD ENCUMBER AND/OR AFFECT THE BOUNDARIES OF THIS PROPERTY THAT WERE NOT FURNISHED AT THE TIME OF SURVEY.
- BASIS OF BEARING: NAD83, ALABAMA WEST ZONE, STATE PLANE COORDINATES, GRID NORTH
- FEDERAL INSURANCE ADMINISTRATION MAP, COMMUNITY PANEL NO.: 01003C0935L
  REVISION DATE: JULY 17, 2007
  FLOOD ZONE(S): X (UNSHADED)

NO.	REVISION	DATE
1.	EXTENDED BECK ROAD	1/20/16
2.	REVISED DRAINAGE	3/14/16
3.	REVISED PHASING PER CITY OF FOLEY COMMENTS	4/18/16
4.	REVISED PHASING PER CITY OF FOLEY COMMENTS	4/27/16

Sawgrass CONSULTING, LLC
ENGINEERING – SURVEYING – CONSTRUCTION MANAGEMENT
5535 Business Parkway, Theodore, AL. 36582
www.SawgrassLLC.com
Phone: (251) 544-7900
Fax: (251) 544-7918

GRAPHIC SCALE
100 0 100
(IN FEET)
1 inch = 100 ft.

TROLLEY-MAIN 2015-209

FOLEY TROLLEY ROUTE
PROJECT OVERVIEW
FOLEY, ALABAMA

SCALE	DATE	DRAWN BY	CHECKED BY	SHEET
1"=100' (34"x22")	NOVEMBER, 2015	JC		3 OF 12