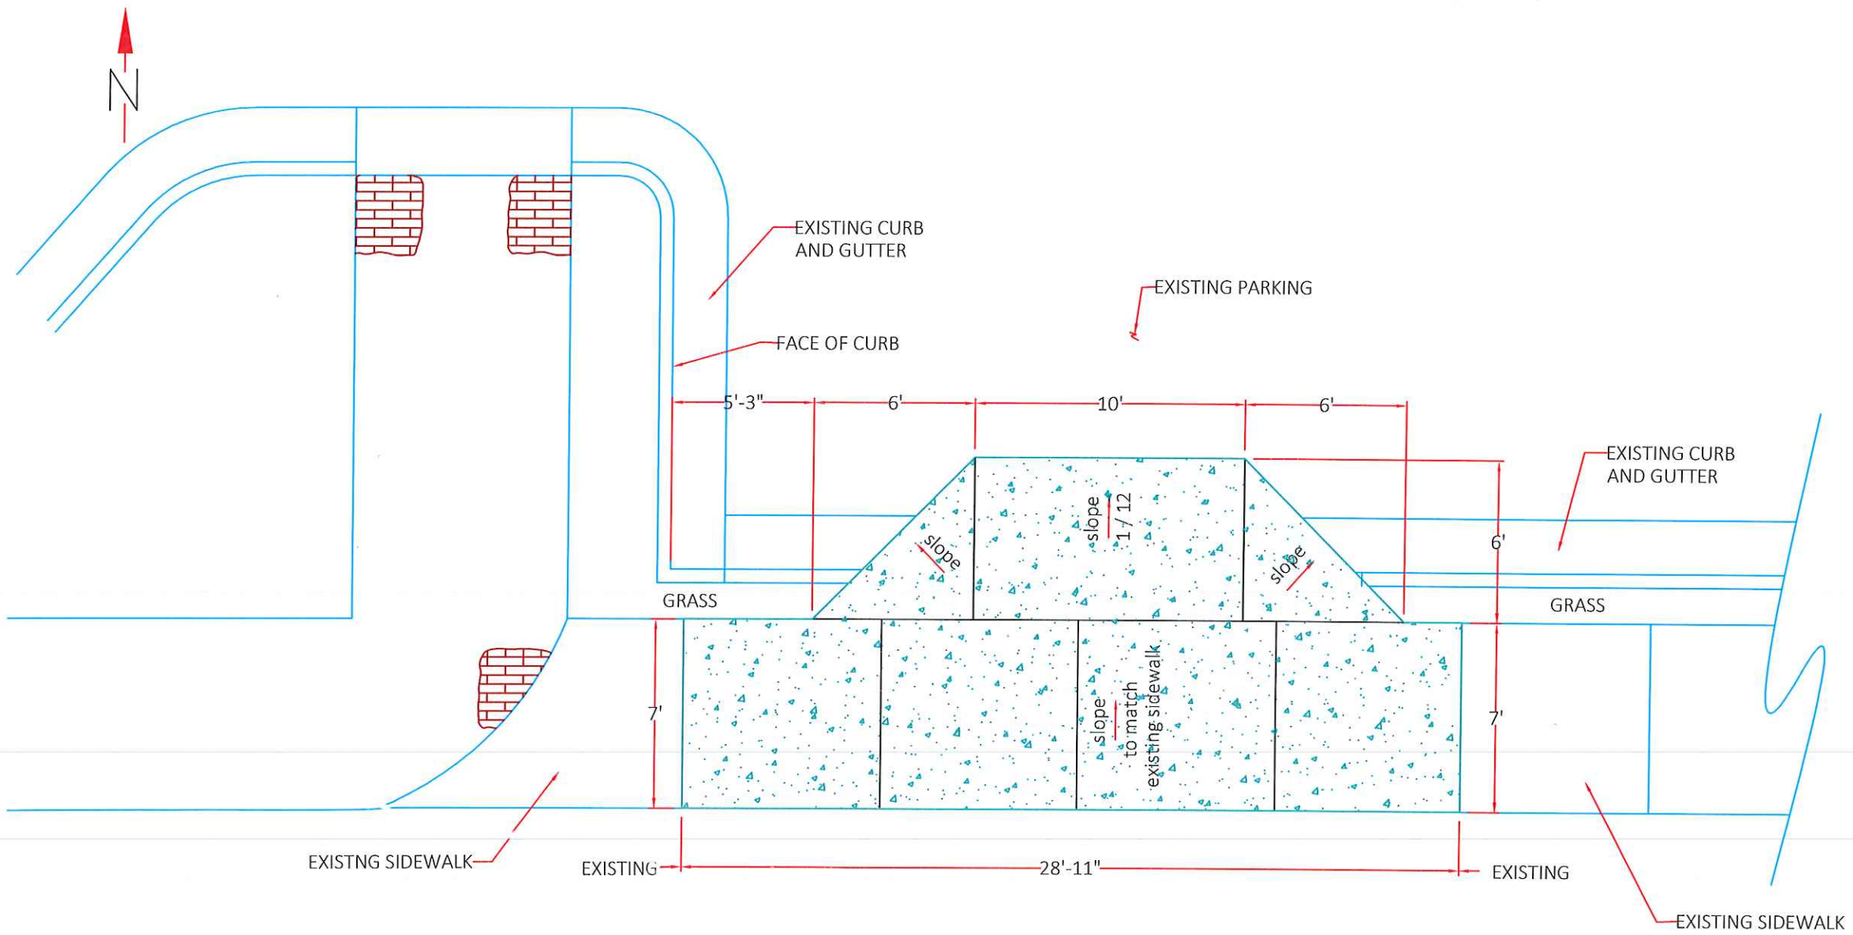

PLAN

CITY OF FOLEY	
HERITAGE PARK SIDEWALK ADDITIONS	
SCALE: NONE	AUG 6, 2018
RAMP AT GAZEBO	DWG-03