BOUNDARY/TOPOGRAPHIC SURVEY OF

SITUATED IN SECTION ----,
TOWNSHIP ----, RANGE ----,
BALDWIN COUNTY, ALABAMA

LEGEND

+267.49	EXISTING SPOT ELEVATION	FFE	FINISH FLOOR ELEVATION
	FIRE HYDRANT	C/L	CENTERLINE
	WATER VALVE	RCP	REINFORCED CONCRETE PIPE
	WATER METER	—x—	FENCE
	IRRIGATION CONTROL VALVE		WALL
T	TELEPHONE PEDESTAL		ASPHALT
			GRAVEL

ALABAMA WEST ZONE NAD 83

GRID NORTH

GRAPHIC SCALE

60 0 30 60 120 240

(IN FEET)
1 inch = 60 ft.

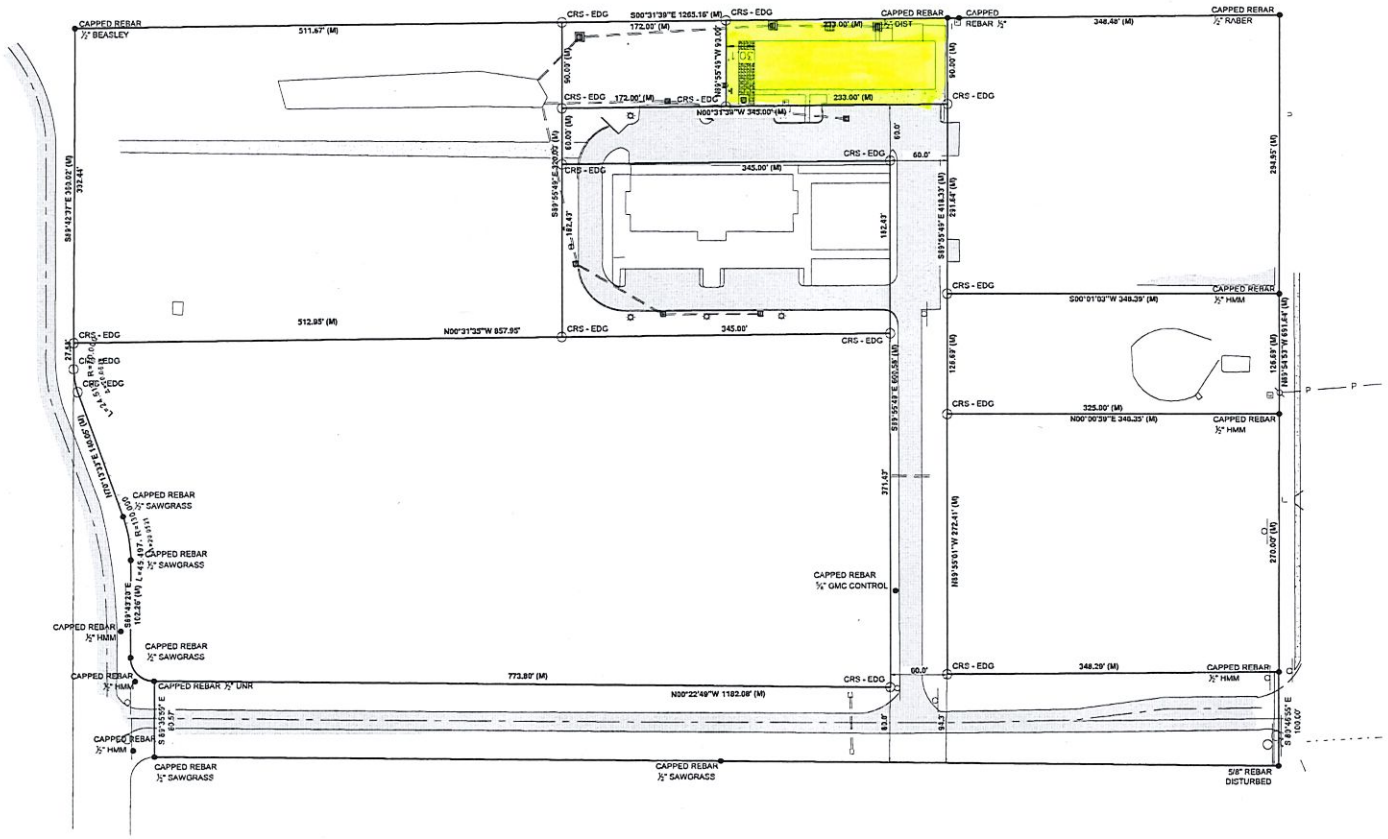

DESCRIPTION

I hereby certify that all parts of this survey and drawing have been completed in accordance with the current requirements of the Standards of Practice for Surveying in the State of Alabama to the best of my knowledge, information, and belief.

Surveyor's Signature: _____
Alabama License Number 22004, Date: June 14, 2022

NOTE:
1. North arrow based on GPS OBSERVATION USING NAD 83 DATUM.
2. Survey not valid without original signature.

Address:	----
Date of Fieldwork:	----
Date of Survey:	6/9/2022
Job Number:	F.O.E.C006
Drawn By:	CB
Survey For:	----
Type of Survey:	BOUNDARY/TOPOGRAPHIC SURVEY

REVISIONS | DATE

DRAWN BY: CB
CHECKED BY: BCJ
PROJECT No.: F.O.E.C006
DATE: June 14, 2022
SCALE: 1" = 60'

PROJECT: ----

TITLE: BOUNDARY/TOPOGRAPHIC SURVEY

1000 E. LAUREL AVENUE
FOLEY, AL 36535
TEL - (205) 403-9158
TEL - (251) 943-8960

EDG
ENGINEERING DESIGN GROUP, LLC
CIVIL ENGINEERING • LAND SURVEYING
(205) 403-9158

SHEET NO.
1 OF 1