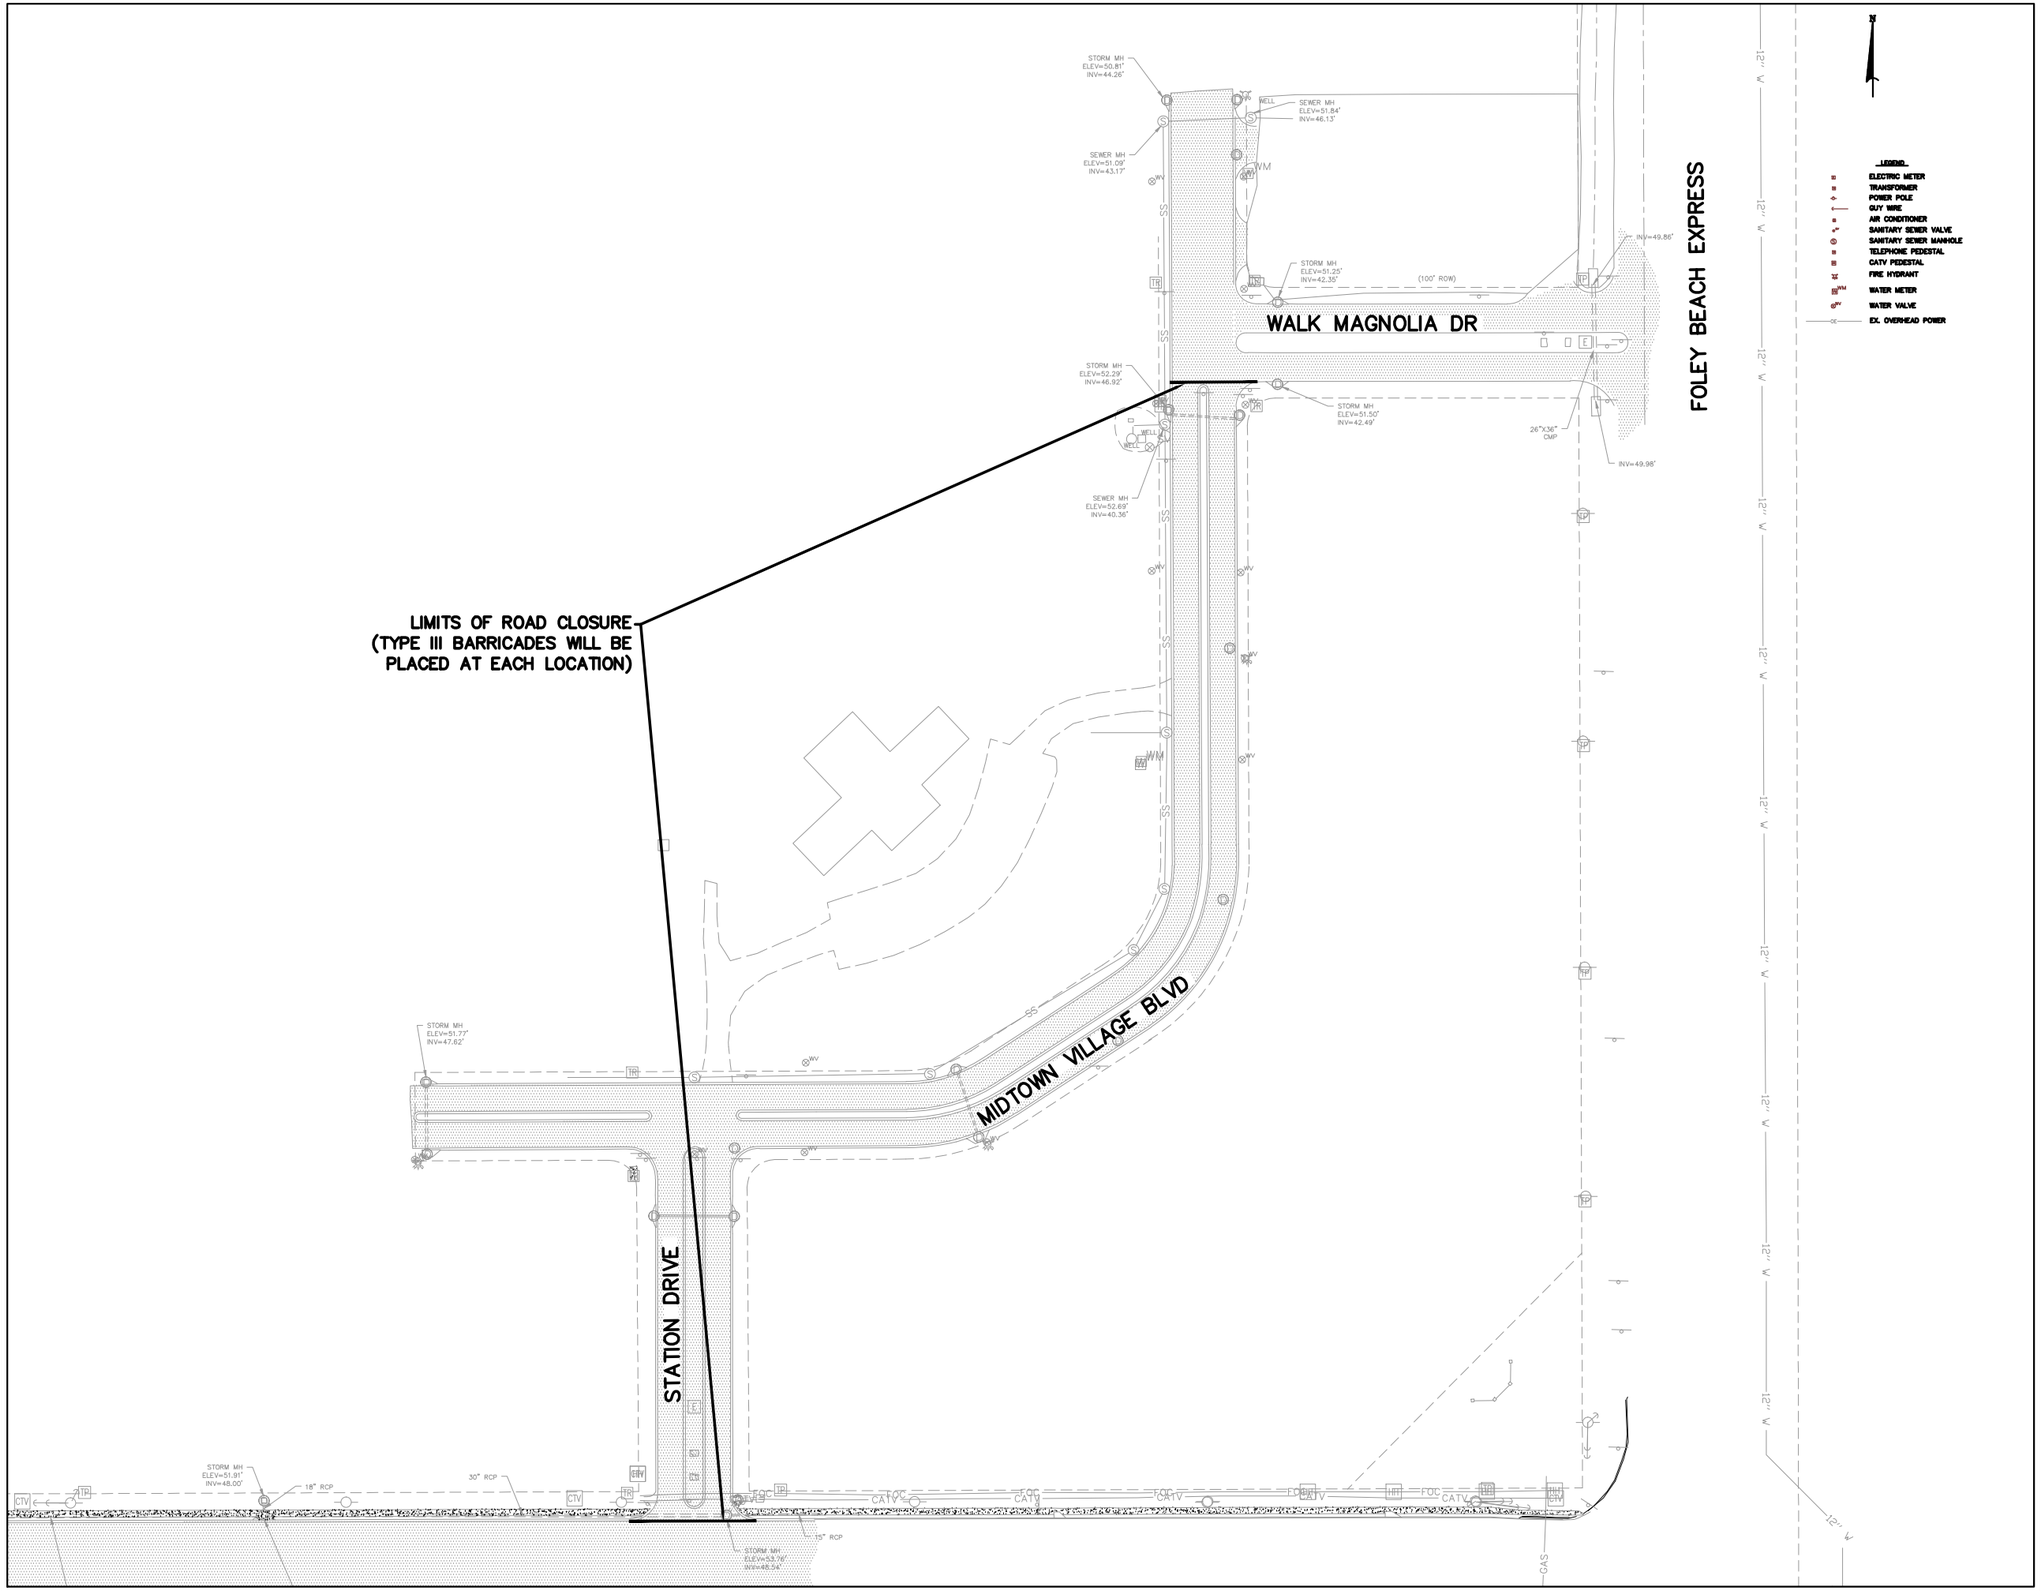

GOODWYN | MILLS | CAWOOD

316 Magnolia Ave | Fairhope, AL 36532
Tel 251.210.0286 | GMCNETWORK.COM

ISSUE	DATE
DD	07/29/16

drawn by: LMW
checked by: JB

BC Foley Development Ph II
Roads & Utility Package
Foley, Alabama

GMC Project Number CMOB-150032

ROAD CLOSURE EXHIBIT

sheet of